

LOC	DIST	REVISIONS					
		P	LTR	DESCRIPTION	DATE	DWN	APVD
AD	00		B2	REVISED PER ECO-11-004917	11MAR11	RK	HMR

SPECIFICATIONS:

MATERIALS-
INSULATOR: UL94V-0 (SEE TABLE FOR MATERIAL)
CONTACT: BERYLLIUM COPPER (SEE TABLE FOR PLATING)



ELECTRICAL-
CONTACT RESISTANCE: GOLD - 15 MILLIOHMS, PER MIL-STD-12883
TIN- 25 MILLIOHMS MAX
CONTACT RATING: 10 AMPS DC
DIELECTRIC WITHSTANDING VOLTAGE- 1500 VOLTS(RMS)

MECHANICAL-
OPERATIONAL TEMPERATURE: DAP -67F TO +257F
(-55C TO +125C)


NOTES

1. INTERPRET DRAWING PER ASME Y14.5M-1994.
2. THIS ASSEMBLY IS INTENDED FOR USE WITH SEMI-CONDUCTORS PACKAGED WITHIN THE OUTLINE DIMENSIONS OF THE "TO-3".
3. LUG(S) IS AN INTERNAL PART OF SADDLE.
4. .000200 MIN THK TIN-LEAD PLATE OVER .000100 MIN THK COPPER PLATE.
5. .000030 MIN THK GOLD PLATE OVER .000050 MIN THK NICKEL PLATE.
6. .000500 MIN THK SILVER PLATE.
7. .000050 MIN THK GOLD PLATE OVER .000050 MIN THK NICKEL PLATE.
8. .000200 MIN THK MATTE TIN PLATE OVER .000100 MIN THK COPPER PLATE.

 OBSOLETE PARTS: OBSOLETE CIS STREAMLINING PER D.RENAUD/D.SINISI

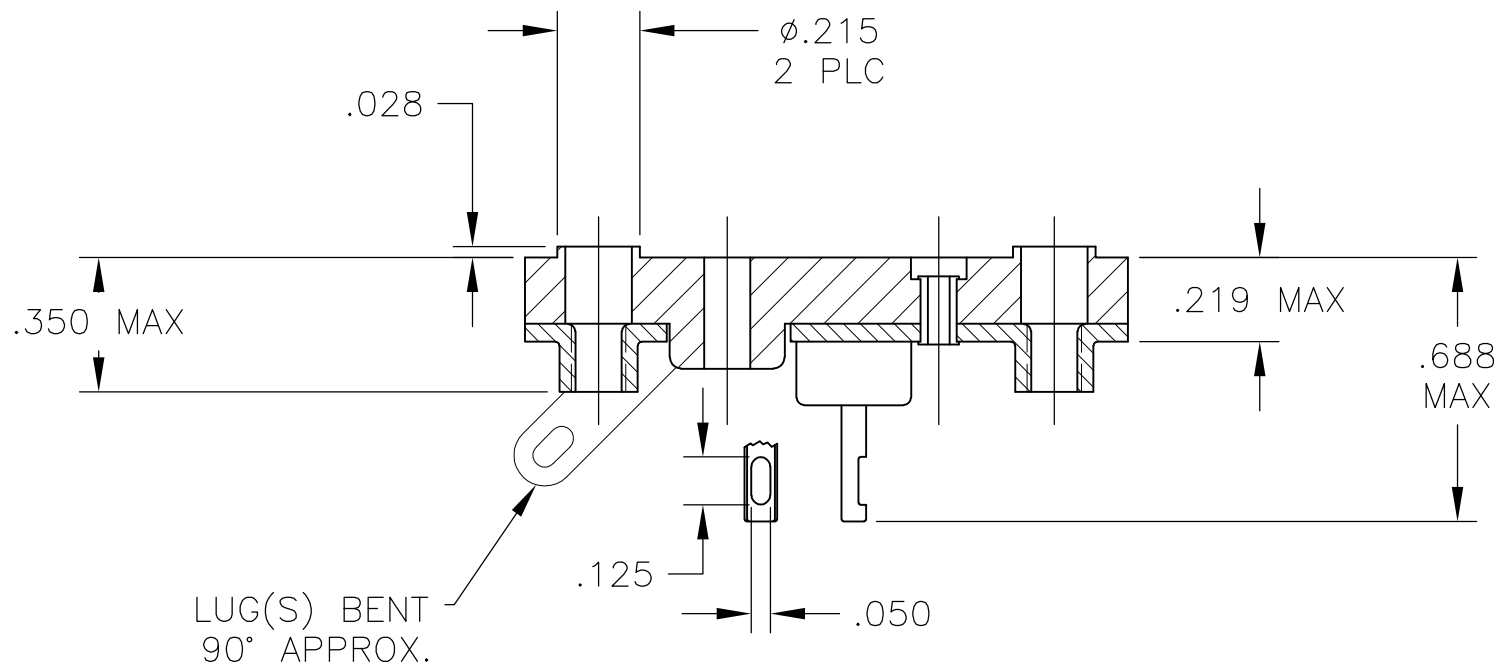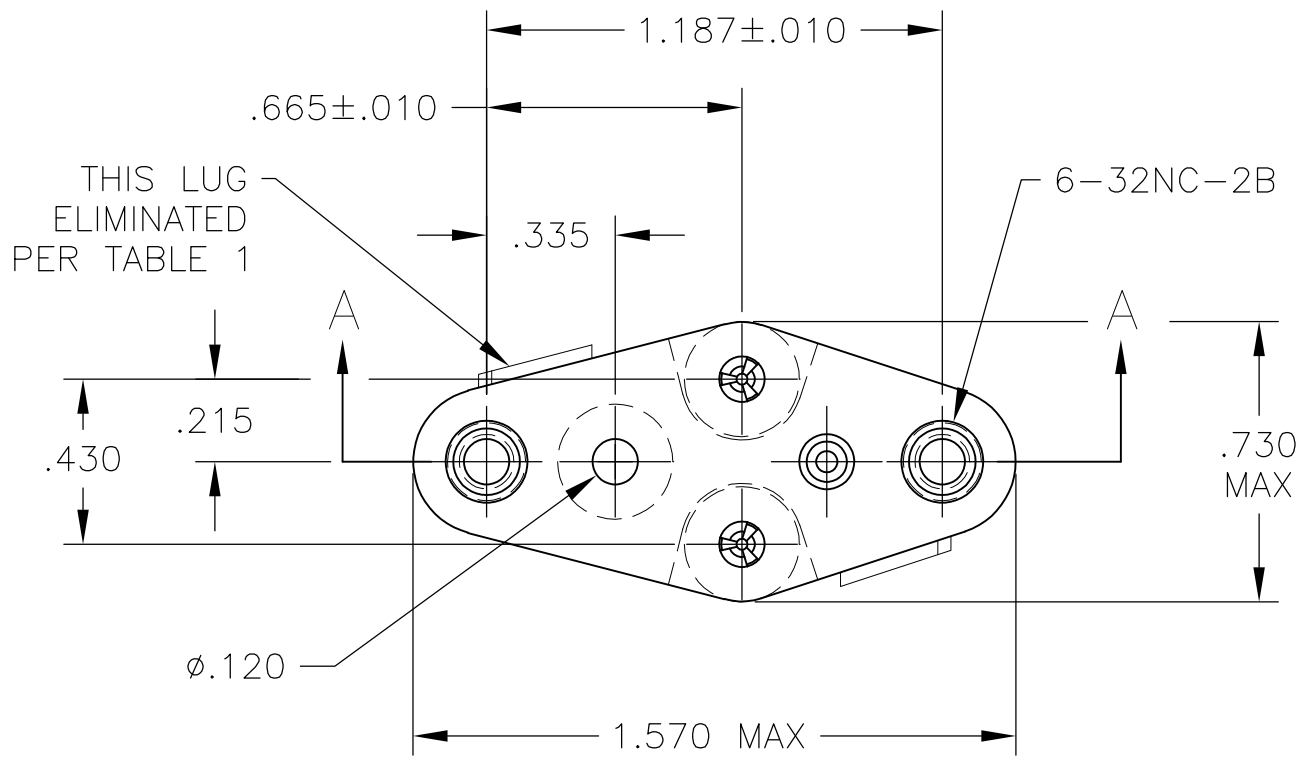


SECTION A-A

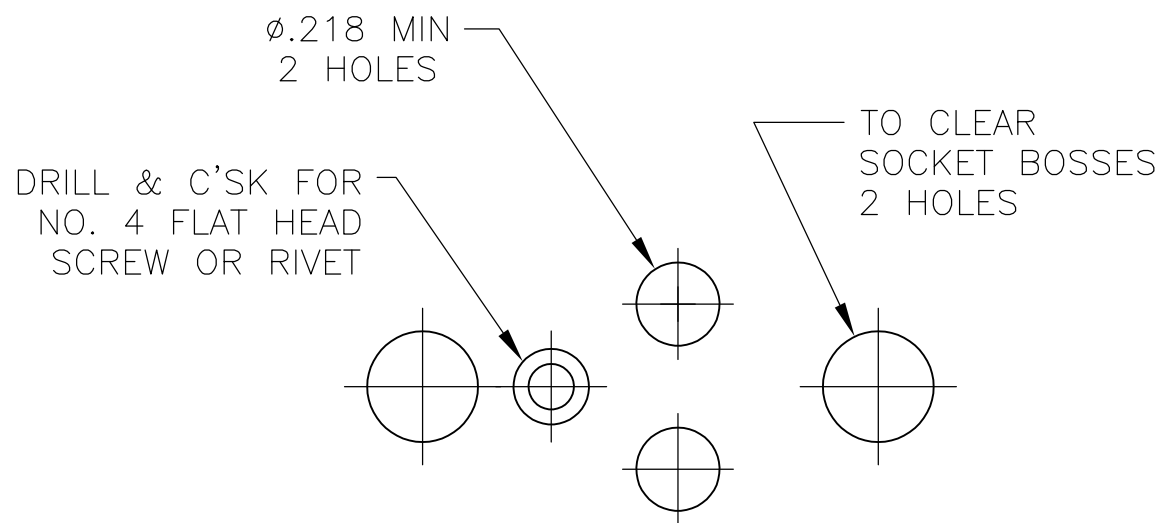

RECOMMENDED
CHASSIS HOLE LAYOUT

OBSOLETE


1	.060	DIALLYL PHTHALATE—GREEN OR BLUE	NOTE 5	8080—1G39—LF	9—1437504—9
1	.060	DIALLYL PHTHALATE—GREEN OR BLUE	NOTE 6	8080—1G37—LF	9—1437504—8
1	.060	PHENOLIC—BLACK	NOTE 6	8080—1G36—LF	6—6437504—2
1	.060	DIALLYL PHTHALATE—GREEN OR BLUE	NOTE 8	8080—1G35—LF	9—1437504—7
2	.060	DIALLYL PHTHALATE—GREEN OR BLUE	NOTE 5	8080—1G34—LF	9—1437504—6
2	.060	PHENOLIC—BLACK	NOTE 5	8080—1G33—LF	9—1437504—5
2	.060	PHENOLIC—BLACK	NOTE 6	8080—1G32—LF	9—1437504—4
2	.060	DIALLYL PHTHALATE—GREEN OR BLUE	NOTE 8	8080—1G31—LF	9—1437504—3
1	.040	DIALLYL PHTHALATE—GREEN OR BLUE	NOTE 5	8080—1G25—LF	9—1437504—1
1	.040	DIALLYL PHTHALATE—GREEN OR BLUE	NOTE 8	8080—1G24—LF	9—1437504—0
1	.060	DIALLYL PHTHALATE—GREEN OR BLUE	NOTE 5	8080—1G39	4—1437504—9
1	.060	PHENOLIC—BLACK	NOTE 5	8080—1G38	—
1	.060	DIALLYL PHTHALATE—GREEN OR BLUE	NOTE 6	8080—1G37	4—1437504—8
1	.060	PHENOLIC—BLACK	NOTE 6	8080—1G36	6—1437504—2
1	.060	DIALLYL PHTHALATE—GREEN OR BLUE	NOTE 4	8080—1G35	4—1437504—7
2	.060	DIALLYL PHTHALATE—GREEN OR BLUE	NOTE 5	8080—1G34	~~4—1437504—6~~
2	.060	PHENOLIC—BLACK	NOTE 5	8080—1G33	~~4—1437504—5~~
2	.060	PHENOLIC—BLACK	NOTE 6	8080—1G32	~~4—1437504—4~~
2	.060	DIALLYL PHTHALATE—GREEN OR BLUE	NOTE 4	8080—1G31	4—1437504—3
1	.040	PHENOLIC—BLACK	NOTE 7	8080—1G30	—
1	.040	PHENOLIC—BLACK	NOTE 6	8080—1G29	—
2	.040	PHENOLIC—BLACK	NOTE 7	8080—1G28	—
2	.040	PHENOLIC—BLACK	NOTE 6	8080—1G27	—
1	.040	DIALLYL PHTHALATE—GREEN OR BLUE	NOTE 5	8080—1G25	4—1437504—1
1	.040	DIALLYL PHTHALATE—GREEN OR BLUE	NOTE 4	8080—1G24	4—1437504—0
2	.040	DIALLYL PHTHALATE—GREEN OR BLUE	NOTE 4	8080—1G23	—
LUG QTY (SEE NOTE 3)	LEAD DIA +.003/–.002	INSULATOR MATERIAL	CONTACT PLATING	AUGAT PT. NO.	PART NUMBER

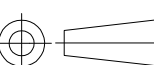THIS DRAWING IS A CONTROLLED DOCUMENT.			DWN R BROWN	11APR03	 TE Connectivity			
DIMENSIONS: INCHES			CHK K WRIGHT	11APR03				
			APVD K WRIGHT	11APR03	NAME TRANSISTOR SOCKET			
			PRODUCT SPEC —					
			APPLICATION SPEC —					
			WEIGHT —					
MATERIAL —			FINISH —		SIZE A2	CAGE CODE 00779	DRAWING NO C=4-1437504-0	RESTRICTED TO —
CUSTOMER DRAWING					SCALE 2:1	SHEET 1 of 1	REV B2	