
THIS DRAWING IS UNPUBLISHED. RELEASED FOR PUBLICATION 2006
© COPYRIGHT 2006 - ALL RIGHTS RESERVED.


LOC	DIST
A1	-


REVISIONS


P	LTR	DESCRIPTION	DATE	DWN	APVD
	E1	NEW CAD DRAWING CREATED	30NOV2006	Abr	Goep
	E2	ECR-10-026307	16JUN2011	KK	HMR
	E3	ECR-21-107975	22JUL2021	FDP	TD


Leitung / WIRE
Einzelanschlag: FLK-Litze
SINGLE CONNECTION: FLK-WIRE
Doppelanschlag: FLR-Litze
FLK Litze (ausser 2.5-1.5 mm²)
DOUBLE CONNCTION: FLR WIRE
FLK WIRE (EXCEPT FOR 2.5-1.5 mm²)
Verarbeitung / APPLICATION:
Leiter / WIRE: F-Crimp
Isolation / INSULATION: F- oder Ueberlappungscrimp
F- OR OVERLAPPINGCRIMP

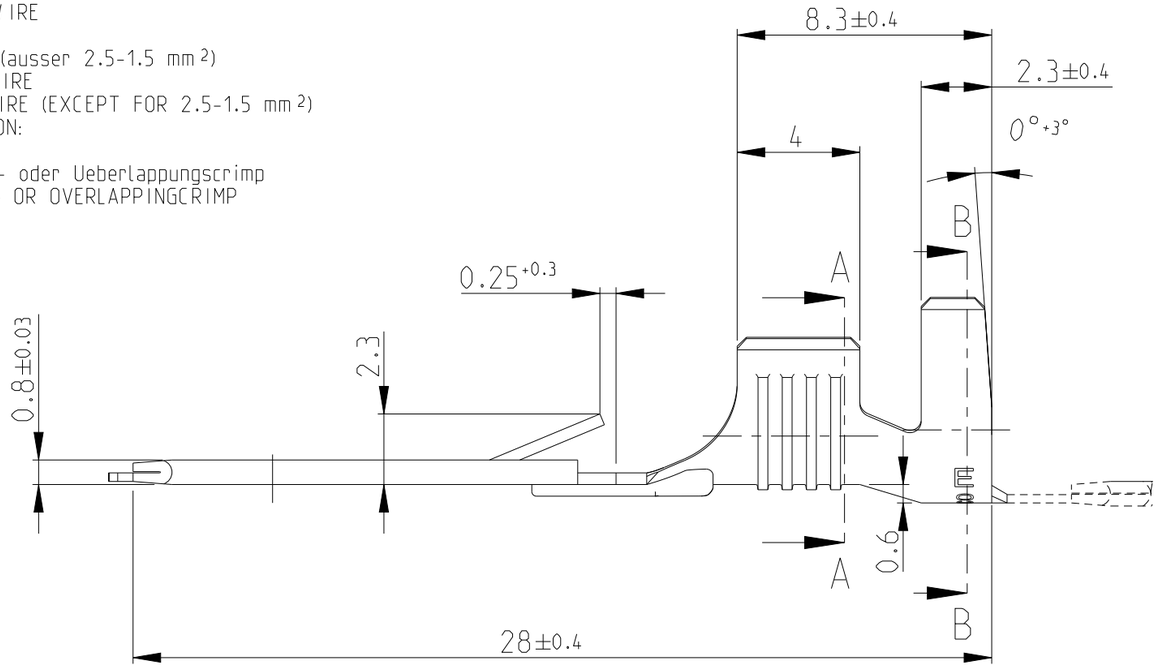

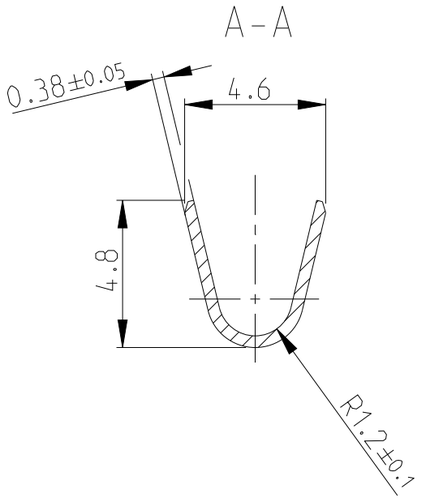

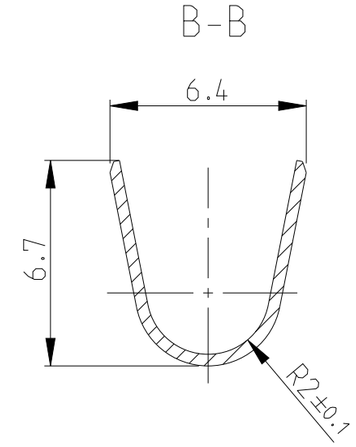

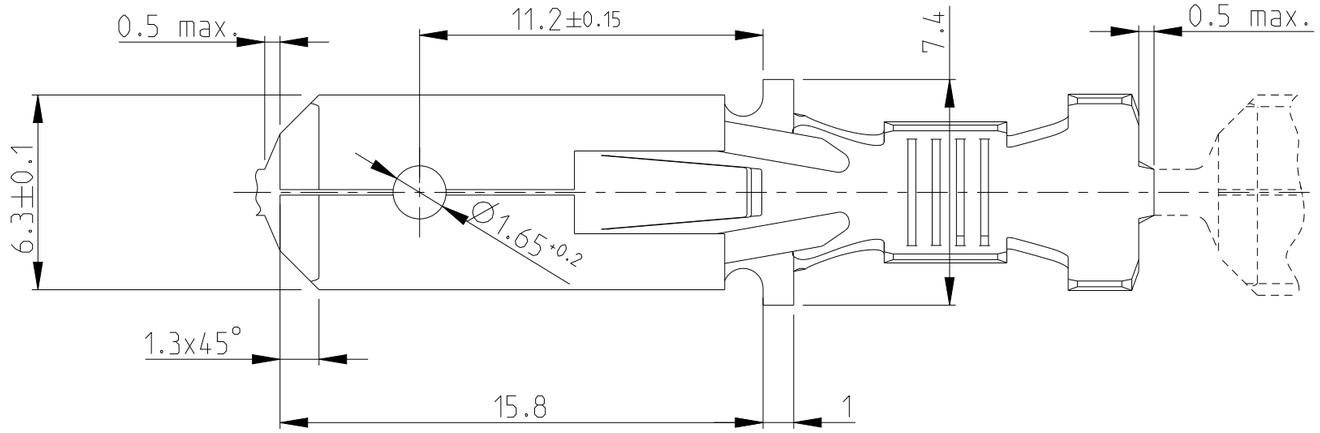

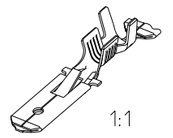

LP NO.	FINISH	MATERIAL	PART NO.	REV.
OBSOLETE	928950-7	vorverzinnt / PRE TIN	CuZn30	~~928949-7~~	E
~~928950-4~~	TIN (112-16-3) 2-10 µm	CuSn4	928949-4	E
928950-3	blank / PLAIN	CuSn4	928949-3	E
928950-2	verzinnt / TIN	CuZn30	928949-2	E
928950-1	blank / PLAIN	CuZn30	928949-1	E

Leitungsquerschnitt in mm² / CROSS SECTION IN mm²

Einzelanschlag SINGLE CONNECTION	0.50	0.75	1.00	1.50	2.00	2.50	3.00	4.00	6.00
0.50										
1.00						X				
1.50					X		X			
2.50				X	X					
4.00	X									

Drahtgroessenbereich: >2.5-4.0 mm²
WIRE RANGE: >2.5-4.0 mm²

IsolationsØ: 3.3-4.5 mm
INSULATIONØ: 3.3-4.5 mm

THIS DRAWING IS A CONTROLLED DOCUMENT.

DIMENSIONS: mm

TOLERANCES UNLESS OTHERWISE SPECIFIED:
0 PLC ±
1 PLC ±
2 PLC ±0.2
3 PLC ±
4 PLC ±
ANGLES ±1°

MATERIAL -
FINISH -

DWN H.Mayer 04.03.87
CHK Herth 04.03.87
APVD -
PRODUCT SPEC -
APPLICATION SPEC -
WEIGHT 0.9 g

TE Connectivity

NAME
6.3 Fastin -on Flachstecker
6.3 FASTIN -ON TAB
nach / ACCORDING DIN 46343

SIZE	CAGE CODE	DRAWING NO	RESTRICTED TO
A3	00779	C-928949	

CUSTOMER DRAWING | SCALE 5:1 | SHEET 1 OF 1 | REV E3