

Customer Information Sheet

DRAWING No.: M40-320XX45R

IF IN DOUBT - ASK

(C)

NOT TO SCALE

THIRD ANGLE PROJECTION

ALL DIMENSIONS IN mm

SPECIFICATIONS:

MATERIAL:

HOUSING = GLASS FILLED PA9T,
UL94V-0, BLACK

CONTACTS = BRASS

FINISH:


45 = GOLD FLASH OVER NICKEL

FOR COMPLETE SPECIFICATION, SEE COMPONENT
SPECIFICATION C026XX (LATEST ISSUE)


ORDER CODE:

M40-320XX45R

No. OF CONTACTS PER ROW
03, 04, 05, 06, 08, 10, 20
25


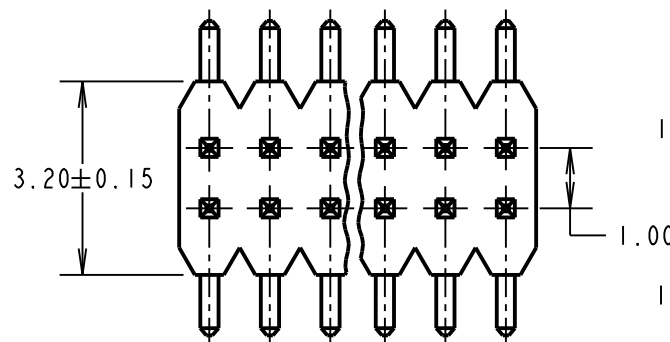


RECOMMENDED PCB LAYOUT
TOLERANCE ± 0.05 mm

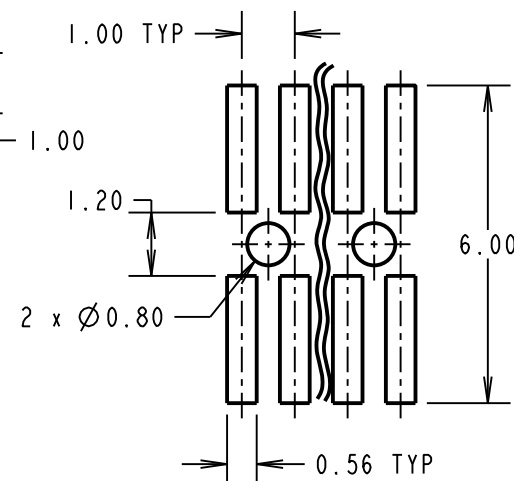

No. OF CONTACTS PER ROW ± 0.30

No. OF CONTACTS PER ROW
- 1.00 ± 0.20

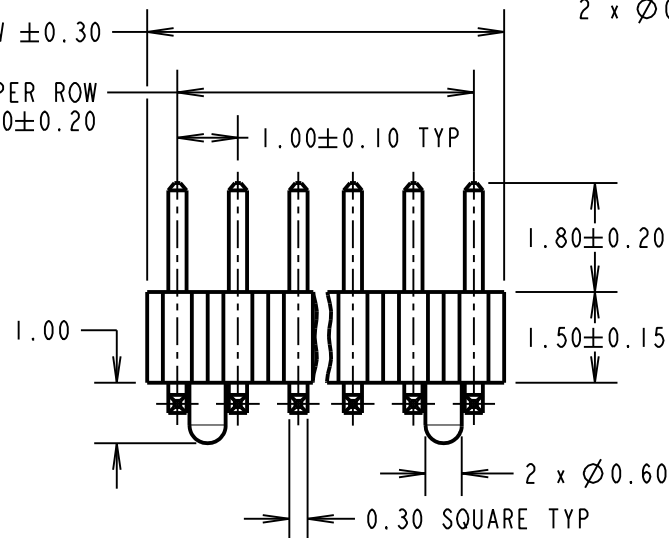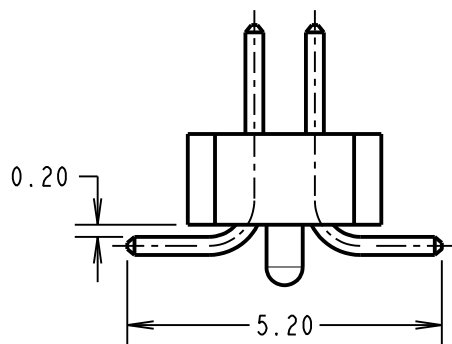

NOTES:

1. ALL TOLERANCES ARE ± 0.25 UNLESS OTHERWISE STATED.
2. CAP REMOVED FROM MAIN VIEWS FOR CLARITY, PART COMES FITTED WITH CAP. SEE SHEET 4 FOR CAP DETAILS.

MGP	4	13.01.22	31219
NAME	ISS.	DATE	CN/CO
APPROVED: MGP			
CHECKED: RA			
DRAWN: R. ADDE			
CUSTOMER REF.:			
ASSEMBLY DRG:			

HARWIN

www.harwin.com
technical@harwin.com

THIS DRAWING AND ANY
INFORMATION OR DESCRIPTIVE
MATTER SET OUT HEREON ARE
CONFIDENTIAL AND COPYRIGHT
PROPERTY OF THE HARWIN
GROUP AND MUST NOT BE
DISCLOSED, LOANED, COPIED
OR USED FOR MANUFACTURING,
TENDERING OR FOR ANY
OTHER PURPOSE WITHOUT
THEIR WRITTEN PERMISSION.

TOLERANCES
 ~~$\times$ = ± 1 mm~~
 ~~$\times$.X = ± 0.50 mm~~
 ~~$\times$.XX = ± 0.20 mm~~
 ~~$\times$.XXX = ± 0.1 mm~~
ANGLES = $\pm 5^\circ$
UNLESS STATED

MATERIAL:

SEE ABOVE

FINISH: SEE ABOVE

S/AREA:

mm²

TITLE: 1.00mm PITCH DIL
SMT PIN HEADER ASSEMBLY
(TAPE & REEL)

DRAWING NUMBER:

M40-320XX45R

SHT
3
OF
4

Customer Information Sheet

DRAWING No.: M40-320XX45R




IF IN DOUBT - ASK

©




NOT TO SCALE

THIRD ANGLE PROJECTION

ALL DIMENSIONS IN mm

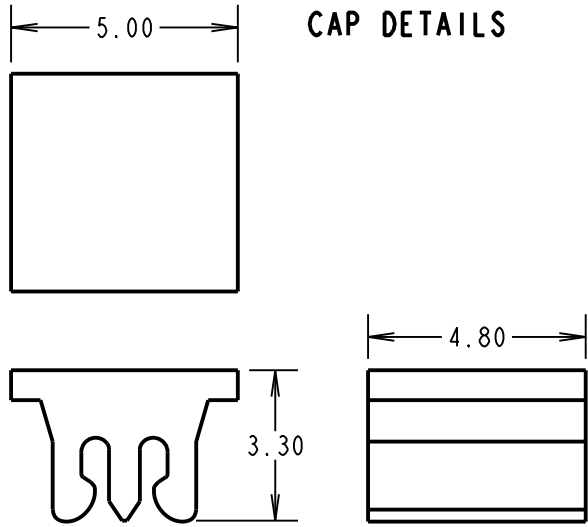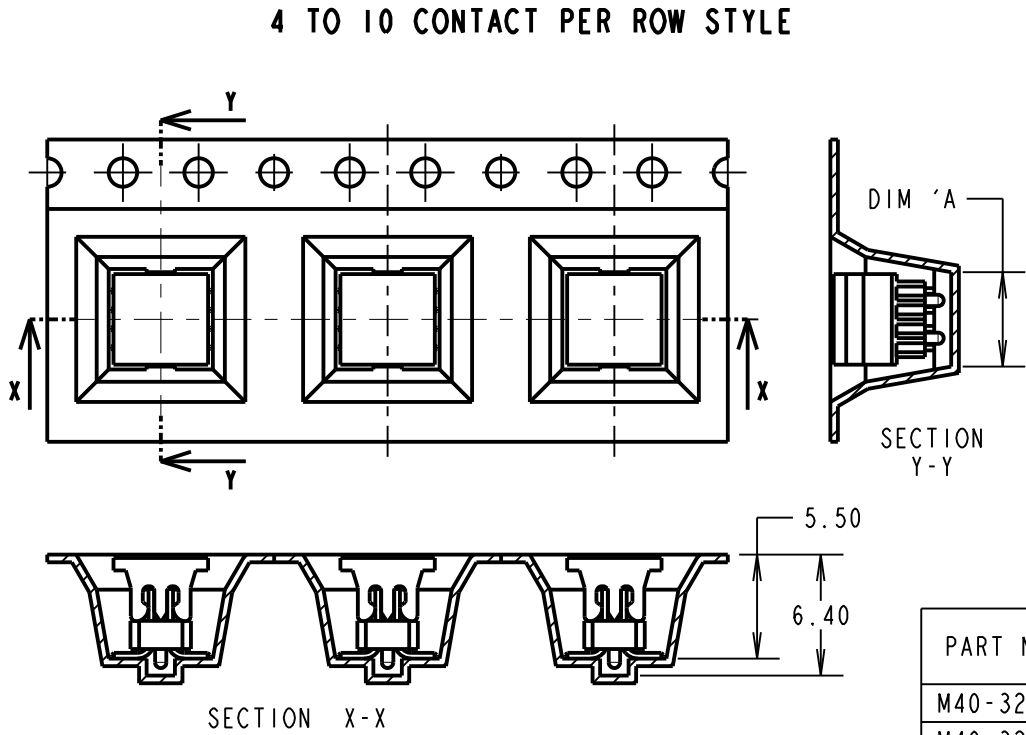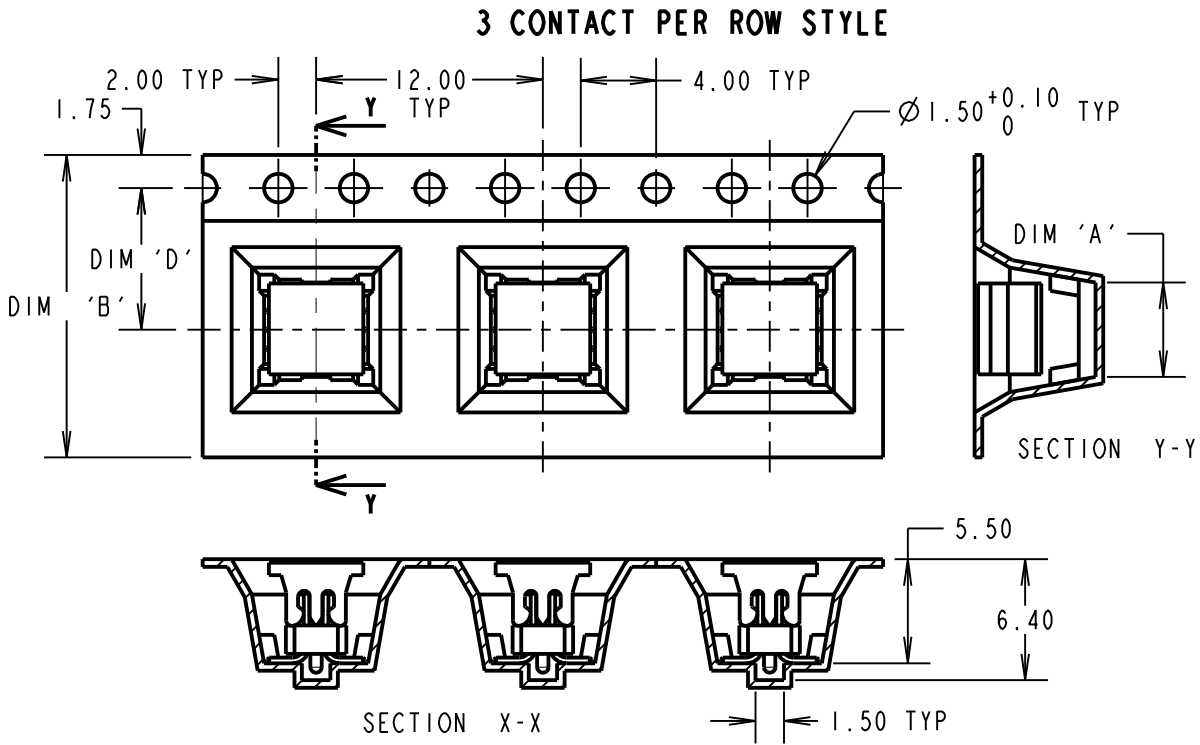

PART NUMBER	DIM 'A'	DIM 'B'	DIM 'C'	DIM 'D'
M40-3200345R	5.00	16.00±0.30		7.50±0.10
M40-3200445R	5.00			
M40-3200545R	5.40			
M40-3200645R	6.40	24.00±0.30		11.50±0.10
M40-3200845R	8.40			
M40-3201045R	10.40	44.00±0.30	40.40	20.20±0.15
M40-3202045R	20.40			
M40-3202545R	25.40			

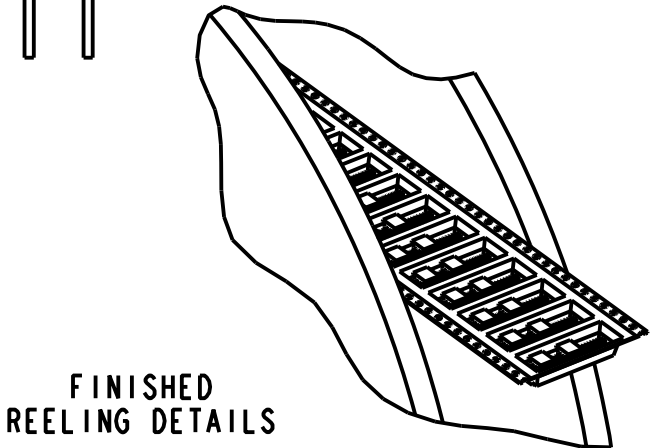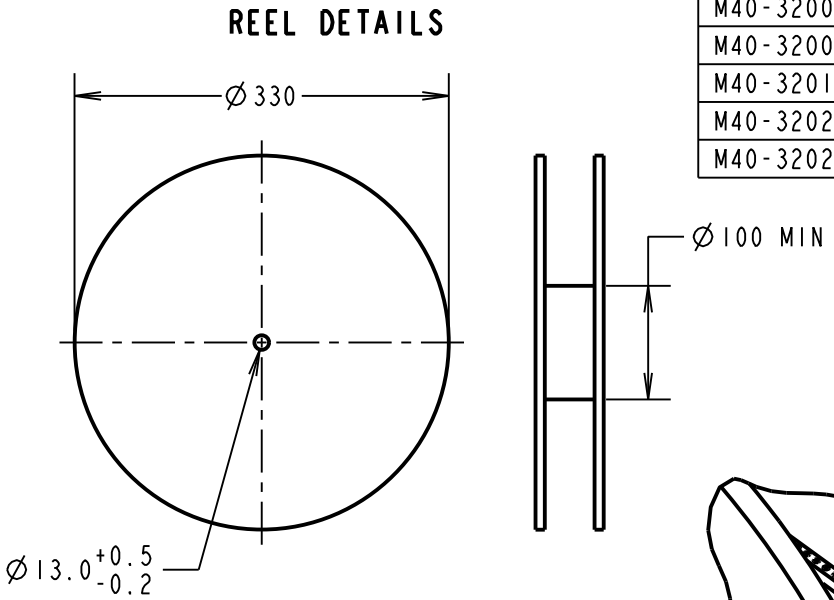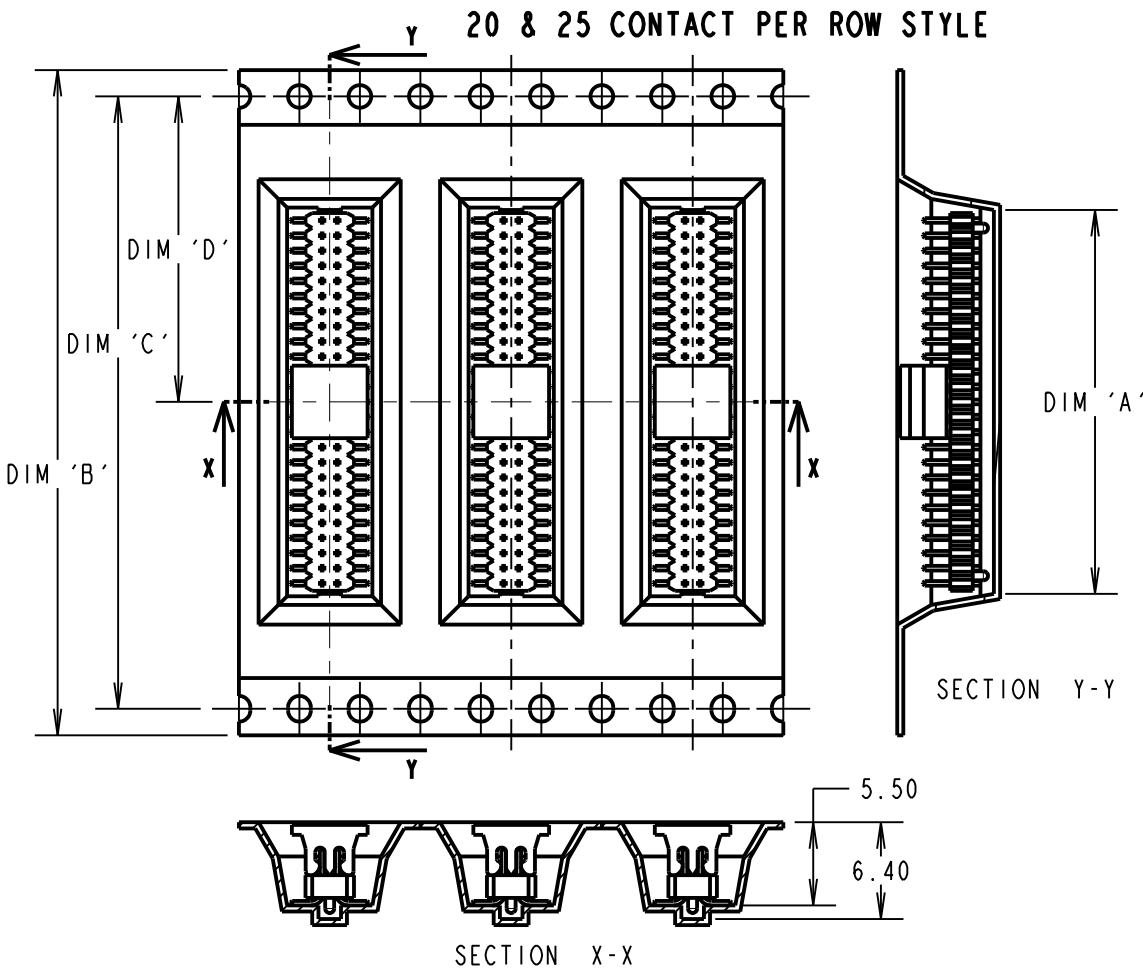

ORDER CODE:
M40-320XX45R
No. OF CONTACTS PER ROW
03, 04, 05, 06, 08, 10, 20
25

MGP	4	13.01.22	31219
NAME	ISS.	DATE	CN/CO
APPROVED: MGP			
CHECKED: RA			
DRAWN: R.ADDE			
CUSTOMER REF.:			
ASSEMBLY DRG:			

- NOTES:
- FOR CONNECTOR DIMENSIONS, SEE SHEET 3.
 - TAPE & REEL TO BE IN ACCORDANCE WITH EIA-481 (ELECTRONIC INDUSTRIES ASSOCIATION).
 - PICK & PLACE CAP IS THE SAME FOR ALL SIZES.
 - QUANTITY PER REEL FOR ALL SIZES = 800.
 - TAPE THICKNESS FOR ALL WAYS IS 0.40 ± 0.10 .

HARWIN

www.harwin.com
technical@harwin.com

THIS DRAWING AND ANY INFORMATION OR DESCRIPTIVE MATTER SET OUT HEREON ARE CONFIDENTIAL AND COPYRIGHT PROPERTY OF THE HARWIN GROUP AND MUST NOT BE DISCLOSED, LOANED, COPIED OR USED FOR MANUFACTURING, TENDERING OR FOR ANY OTHER PURPOSE WITHOUT THEIR WRITTEN PERMISSION.

TOLERANCES
X. = ±1mm
X.X = ±0.50mm
X.XX = ±0.20mm
X.XXX = ±0.01mm
ANGLES = ±5°
UNLESS STATED

MATERIAL:
SEE SHEET 3
FINISH: SEE SHEET 3
S/AREA: mm²

TITLE: 1.00mm PITCH DIL
SMT PIN HEADER ASSEMBLY
(TAPE & REEL)
DRAWING NUMBER:
M40-320XX45R
SHT 4 OF 4